

ISSUE : ROAD BLOCKED BY VENDORS

Problem Statement - captures the issue of pathways and public spaces being blocked by vendors, leading to congestion and reduced accessibility for pedestrians.




SOLUTION : Streetscape Design

Enhancing the street Spaces with Pathways, Green Areas, and Vendor Management“

Designated Vendor Zones (shop) :Allocate specific areas for vendors to operate, ensuring they do not encroach on pedestrian pathways and roads.Create attractive, well-organized vendor stalls that blend with the overall streetscape design.

Green Spaces and Outdoor Seating: Develop green spaces and strategically placed outdoor seating to enhance the aesthetic appeal and provide relaxation areas for pedestrians.Use landscaping elements to naturally guide pedestrian flow and prevent encroachment

Enhanced Pathways and Accessibility: Design wide, unobstructed pedestrian pathways with clear signage to ensure smooth foot traffic.Implement raised or differentiated paths to clearly separate pedestrian areas from vendor zones.

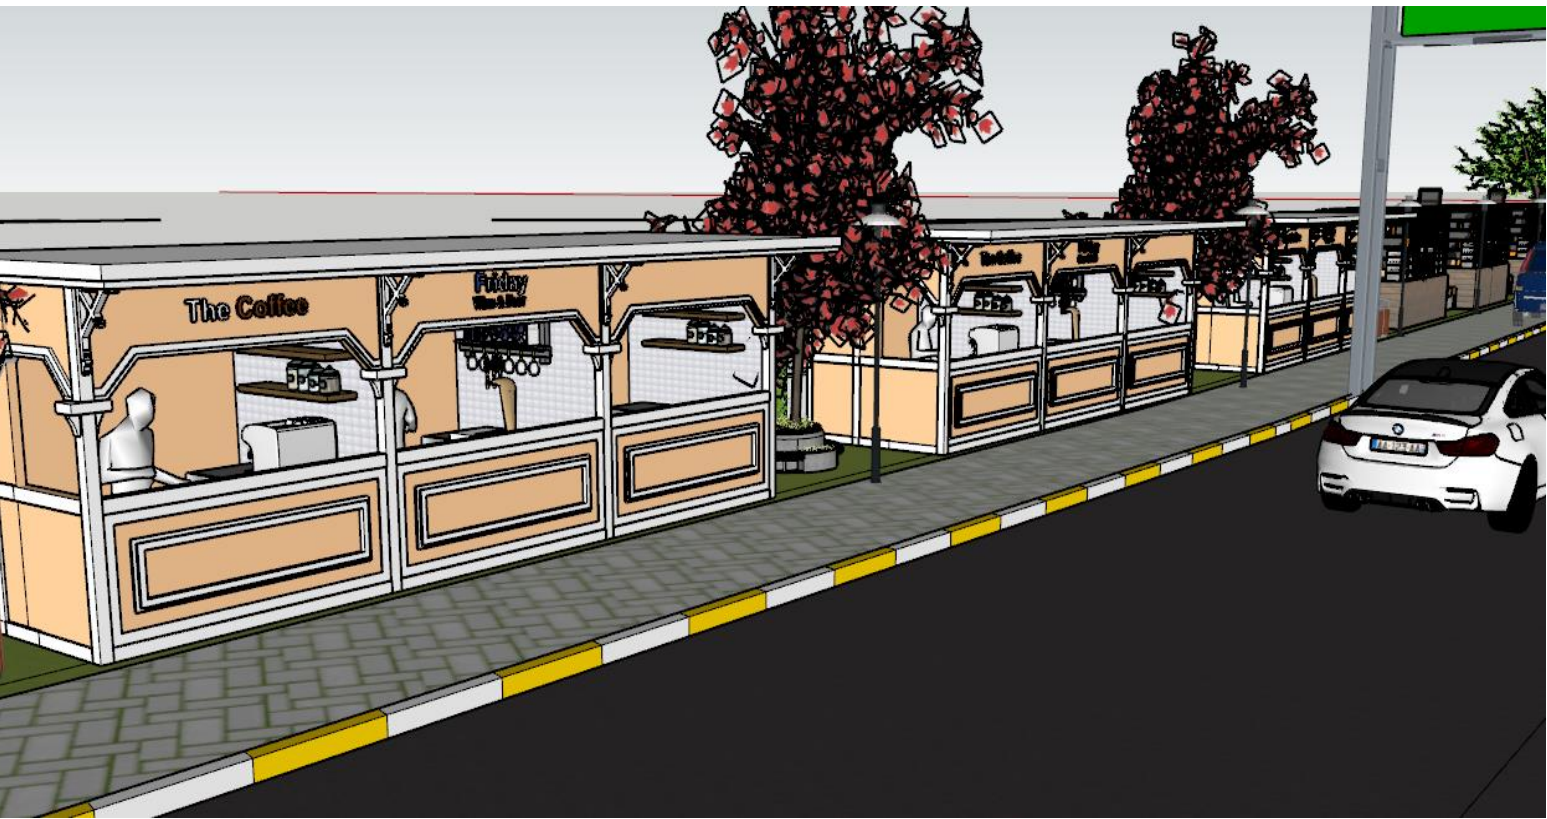

TITLE	REMARK	SIGNATURE	NAME	RAJKUMAR SAHU	SHEET NO.
DESIGN PROPOSAL			ENROLL. NO.	20ARC2ARC0007	01
			SEMESTER	VIII	
			SUBJECT	DESIGN VIII	
			INSTITUTE	IOA , SAGE UNIVERSITY INDORE	



TITLE		REMARK	SIGNATURE	NAME	RAJKUMAR SAHU	SHEET NO.
DESIGN PROPOSAL				ENROLL. NO.	20ARC2ARC0007	02
				SEMESTER	VIII	
				SUBJECT	DESIGN VIII	
				INSTITUTE	IOA , SAGE UNIVERSITY INDORE	